M. A. R. 57 (Rule 116)
Measurement Book

No. B 464651

Serial No. 3rd and final bill

Name of Work ..... From ..... To .....

Name of Contractor of nature of Agency .....

Date of commencement of work .....

Date 1	Full description, etc, of work 2	Dimensions: Number 3	Length 4	Breadth 5	Depth 6	Contents 7	Reference to last Measurement 8
	Name of Work :-	Comprehensive Developments of roads and drains in Ward No.-01 and 02 in Yelahanka sub division.					
	Name of Agency :-	M/s ACR Projects, Sri. A. Chennareddy No:-01, Bairappa circle, Jambu Savari Dinne, 8th stage, JP Nagar, Bangalore - 560083.					
	Work Order Number:-	EE(YNK.D)E-PMT-2/WO/95/2016-17.					
	Work Code:-	001-16-000023					
	Estimate Cost of Work:-	Rs 1131.40 Lakhs.					

MEASUREMENT BOOK

Date	Full description, etc, of work	Number	Dimensions: Length	Breadth	Depth	Contents	Reference to last Measurement
1	2	3	4	5	6	7	8
	Item No 37						
	Providing and laying of hot applied thermoplastic compound 2.5mm thick including reflectorising glass beads at 250gms per sqm area thickness of 2.5mm is exclusive of surface applied glass beads as per IRC:35. The finished surface to be levelled, uniform and free from streaks and holes complete as per specification.						
						Present Qty. to be paid.	Nil.
						Net Qty to be paid.	Nil.
						Previous Qty:	1699.98
						Present Qty: to be paid	Nil
						Net Qty to be paid	Nil
	Grand Total Amount = Rs						68802800 68239340

CERTIFICATE:-

1) The Contractor has completed the work.
2) The Contractor has removed all the debris.
3) There are no deposit material.

M. A. R. 57 (Rule 116)
Measurement Book

No. B

464666

Roll No. .....
Name of Work ..... From..... To.....
Name of Contractor of nature of Agency .....
Date of commencement of work .....

Date	Full description, etc, of work	Dimensions				Contents	Reference to last Measurement
	2	Number 3	Length 4	Breadth 5	Depth 6	7	8
	CERTIFICATE:-						
	1) The contractor has completed all the walk as per specification.						
	2) The contractor has removed all the debris from work spot.						
	3) There are no departmental issues to the contractor.						
	[signature] [signature] AE02 29/6/17						
	[signature] 29/6/17						
	[signature]						

MEASUREMENT BOOK

Date	Full description, etc, of work	Dimensions				Contents	Reference to last Measurement
		Number	Length	Breadth	Depth		
1	2	3	4	5	6	7	8

Sketch showing the details of work spot

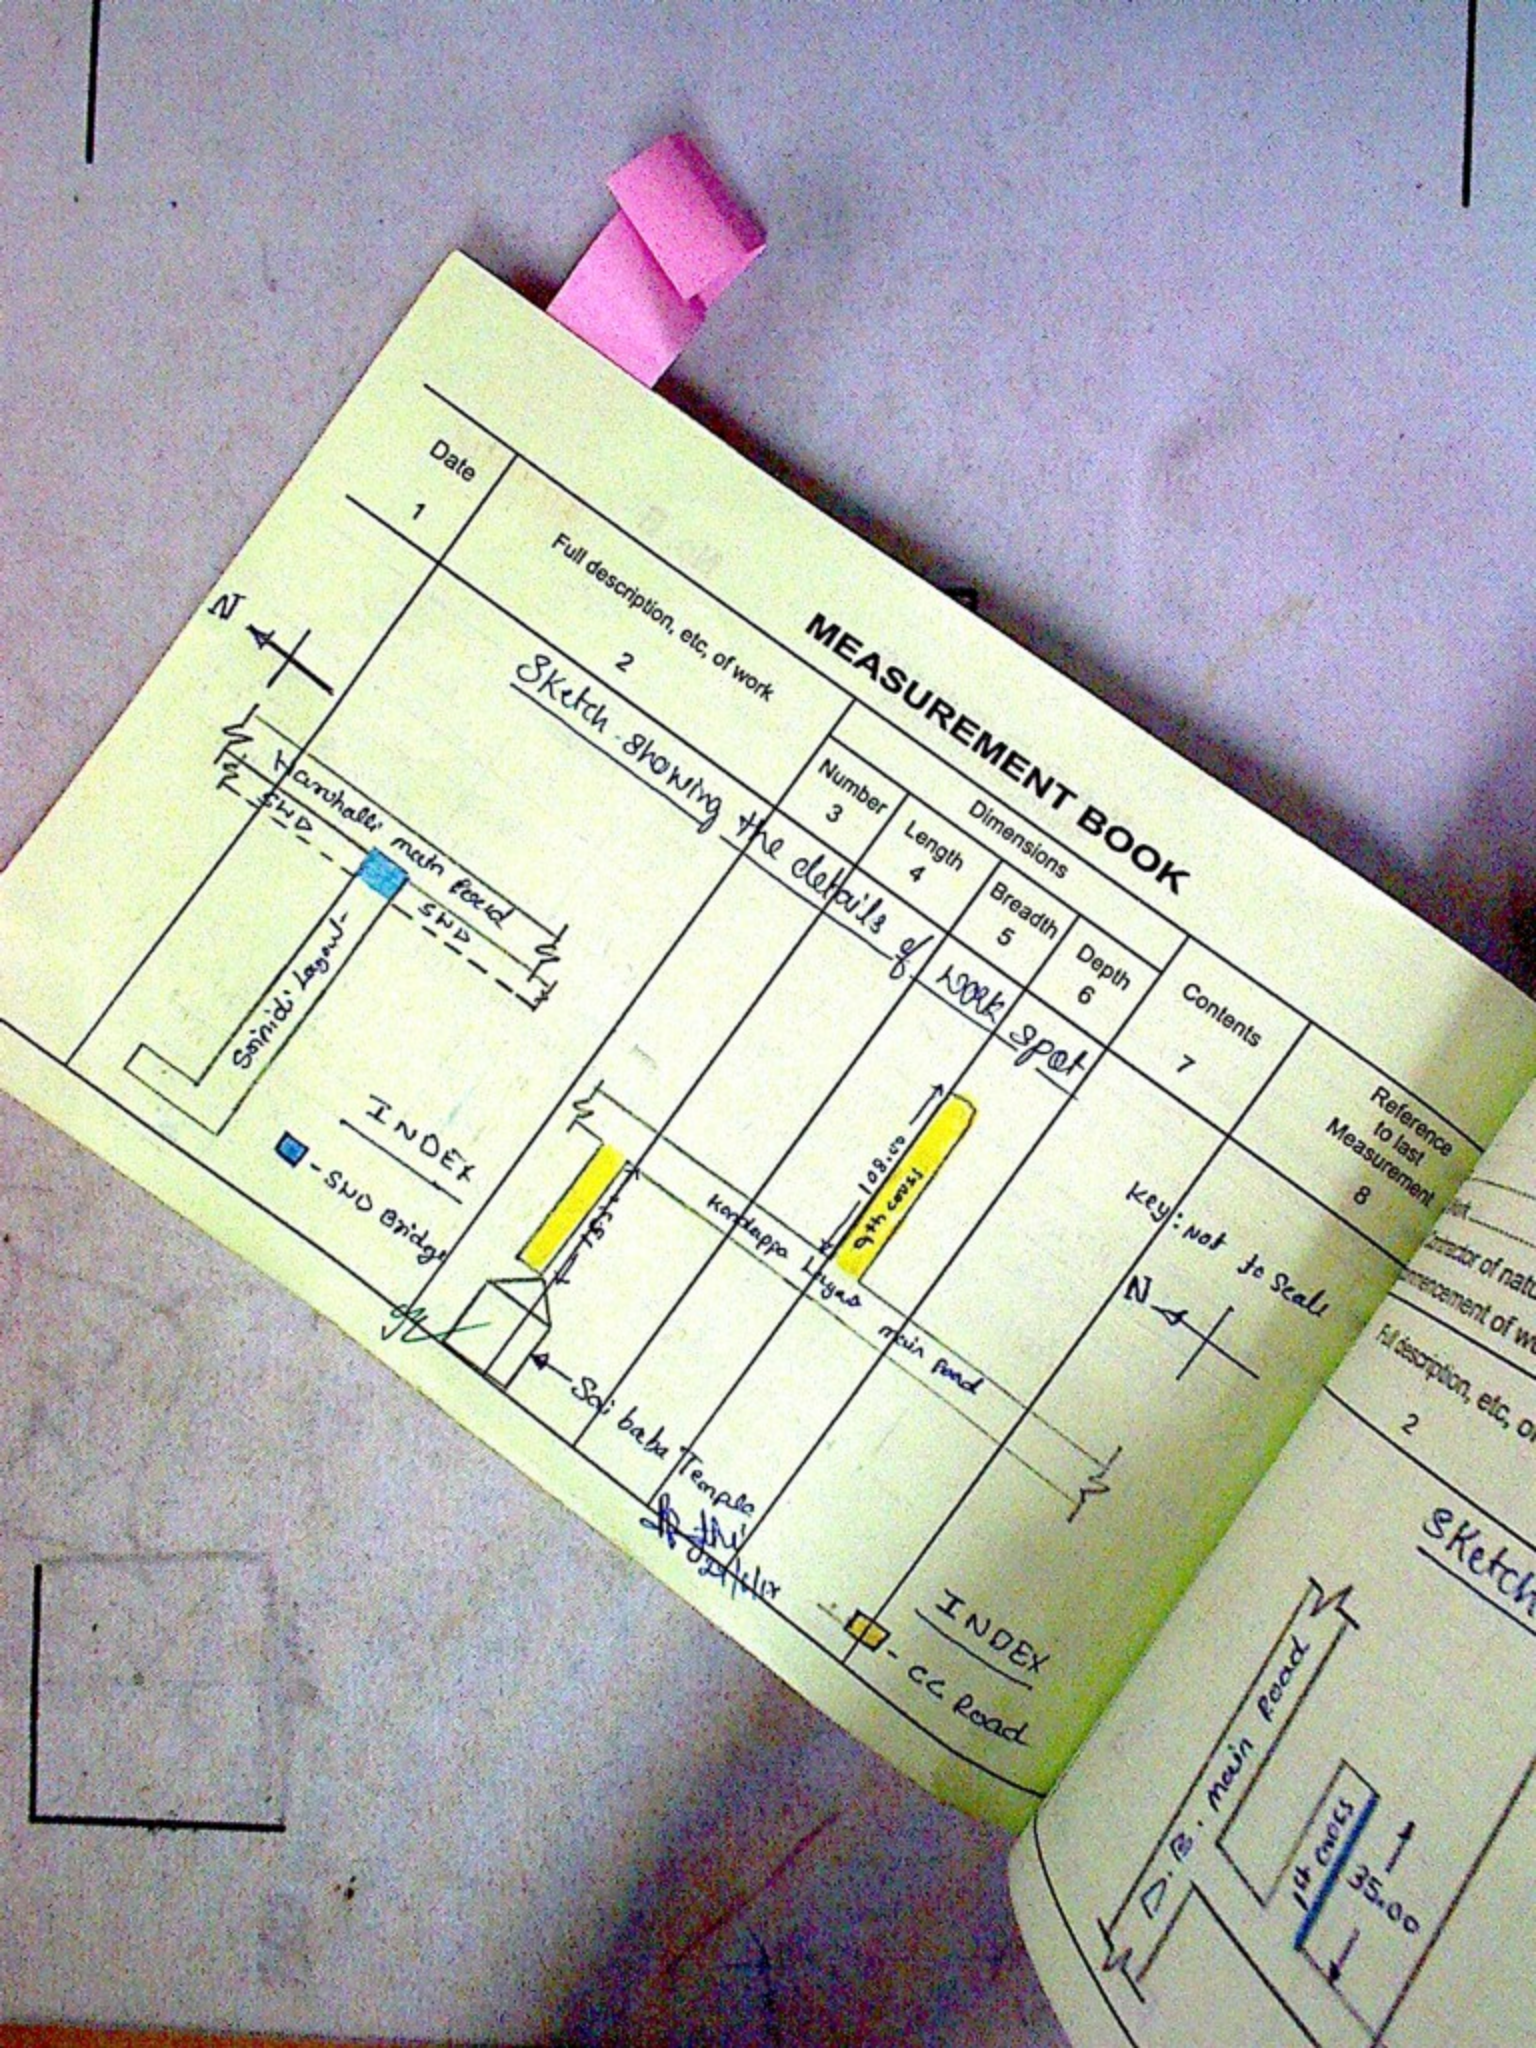

M. A. R. 57 (Rule 116)
Measurement Book

No. B

464667

...al No. .....
...e of Work ..... From..... To.....
...e of Contractor of nature of Agency .....
...e of commencement of work .....

Full description, etc, of work	Dimensions				Contents	Reference to last Measurement
	Number	Length	Breadth	Depth		
2	3	4	5	6	7	8

Sketch showing the details of work spot

key: Not to scale

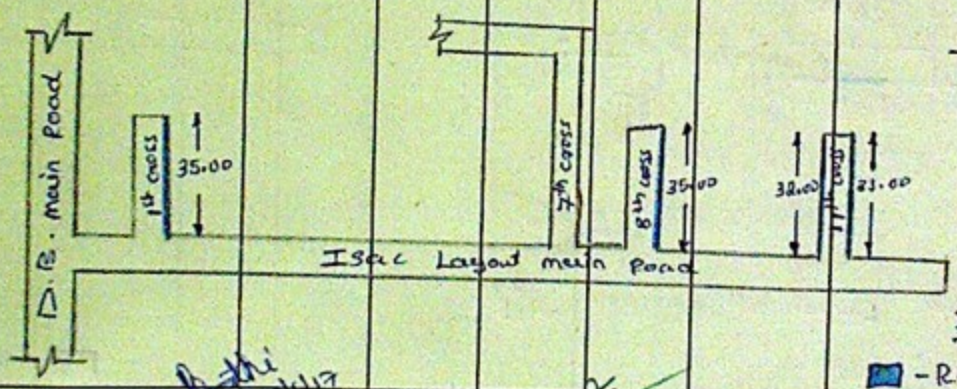

INDEX

- RCC Drain

MEASUREMENT BOOK

Date	Full description, etc, of work	Dimensions				Contents	Reference to last Measurement
		Number	Length	Breadth	Depth		
1	2	3	4	5	6	7	8

Sketch Showing the details of work spot

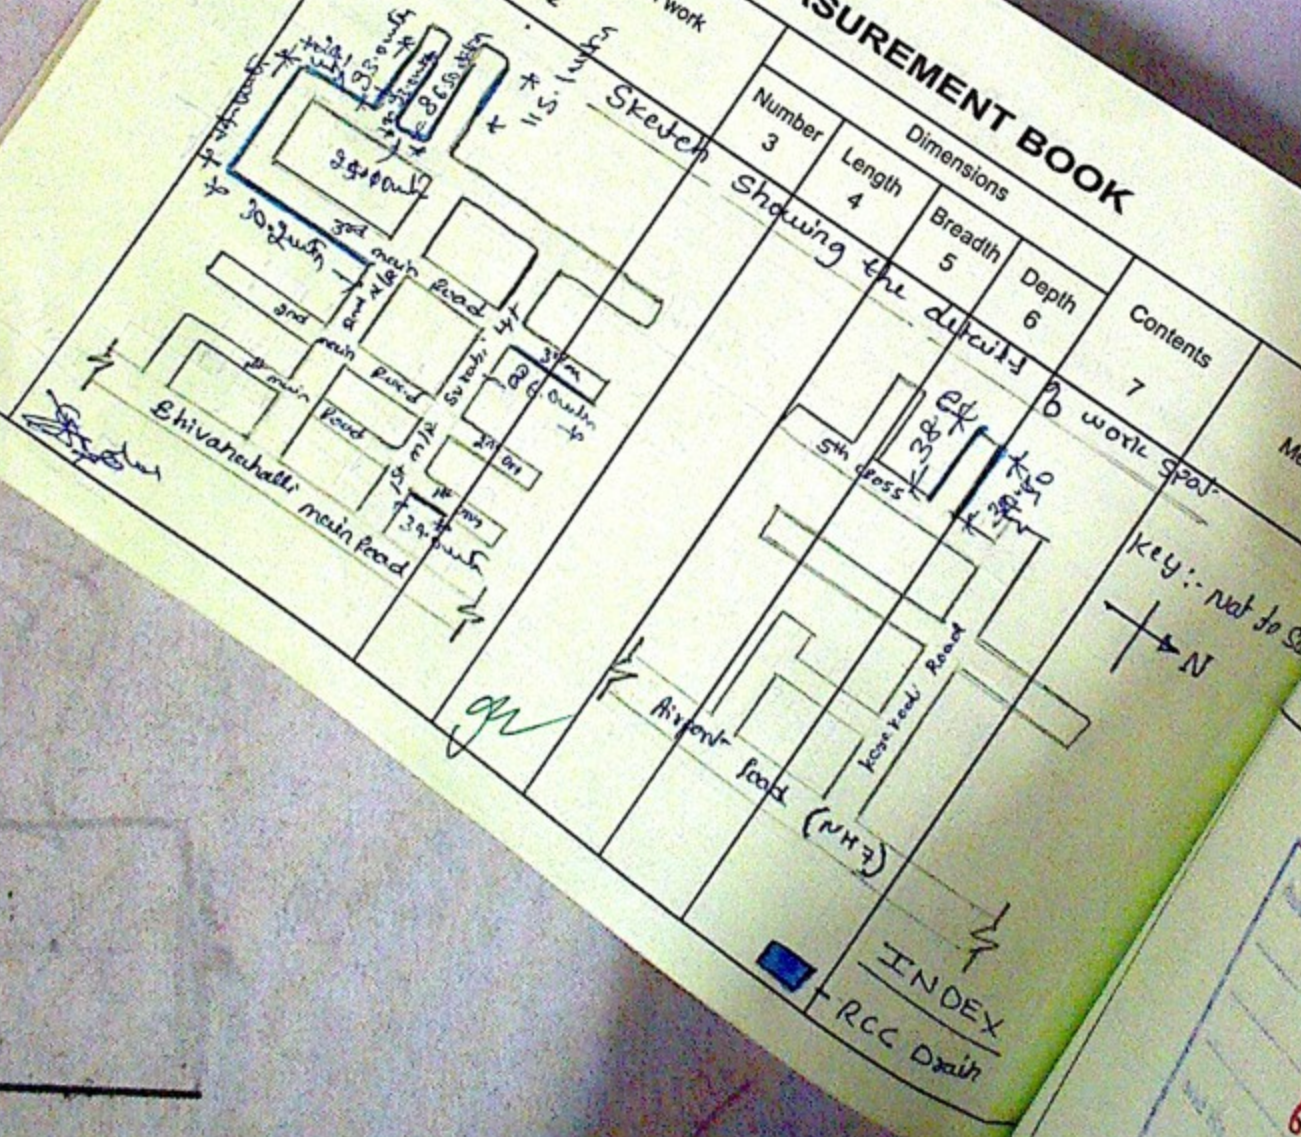

BR. 108

M. A. R. 57 (Rule 116)
Measurement Book

No. B 464668

Serial No. .....

Name of Work ..... From..... To.....

Name of Contractor of nature of Agency .....

Date of commencement of work .....

Date	Full description, etc, of work	Dimensions				Contents	Reference to last Measurement
	2	Number 3	Length 4	Breadth 5	Depth 6	7	8
	BR. 108 | 30.06.2017 3rd & Final Bill.					Deduction	
	6874827:00					IT 137497:00	
						VAT 274993:00	
	6315208:00					LC 68748:00	
	559619:00					CBF 6875:00	
						Rajalli 71506:00	
						T.D 559619:00	